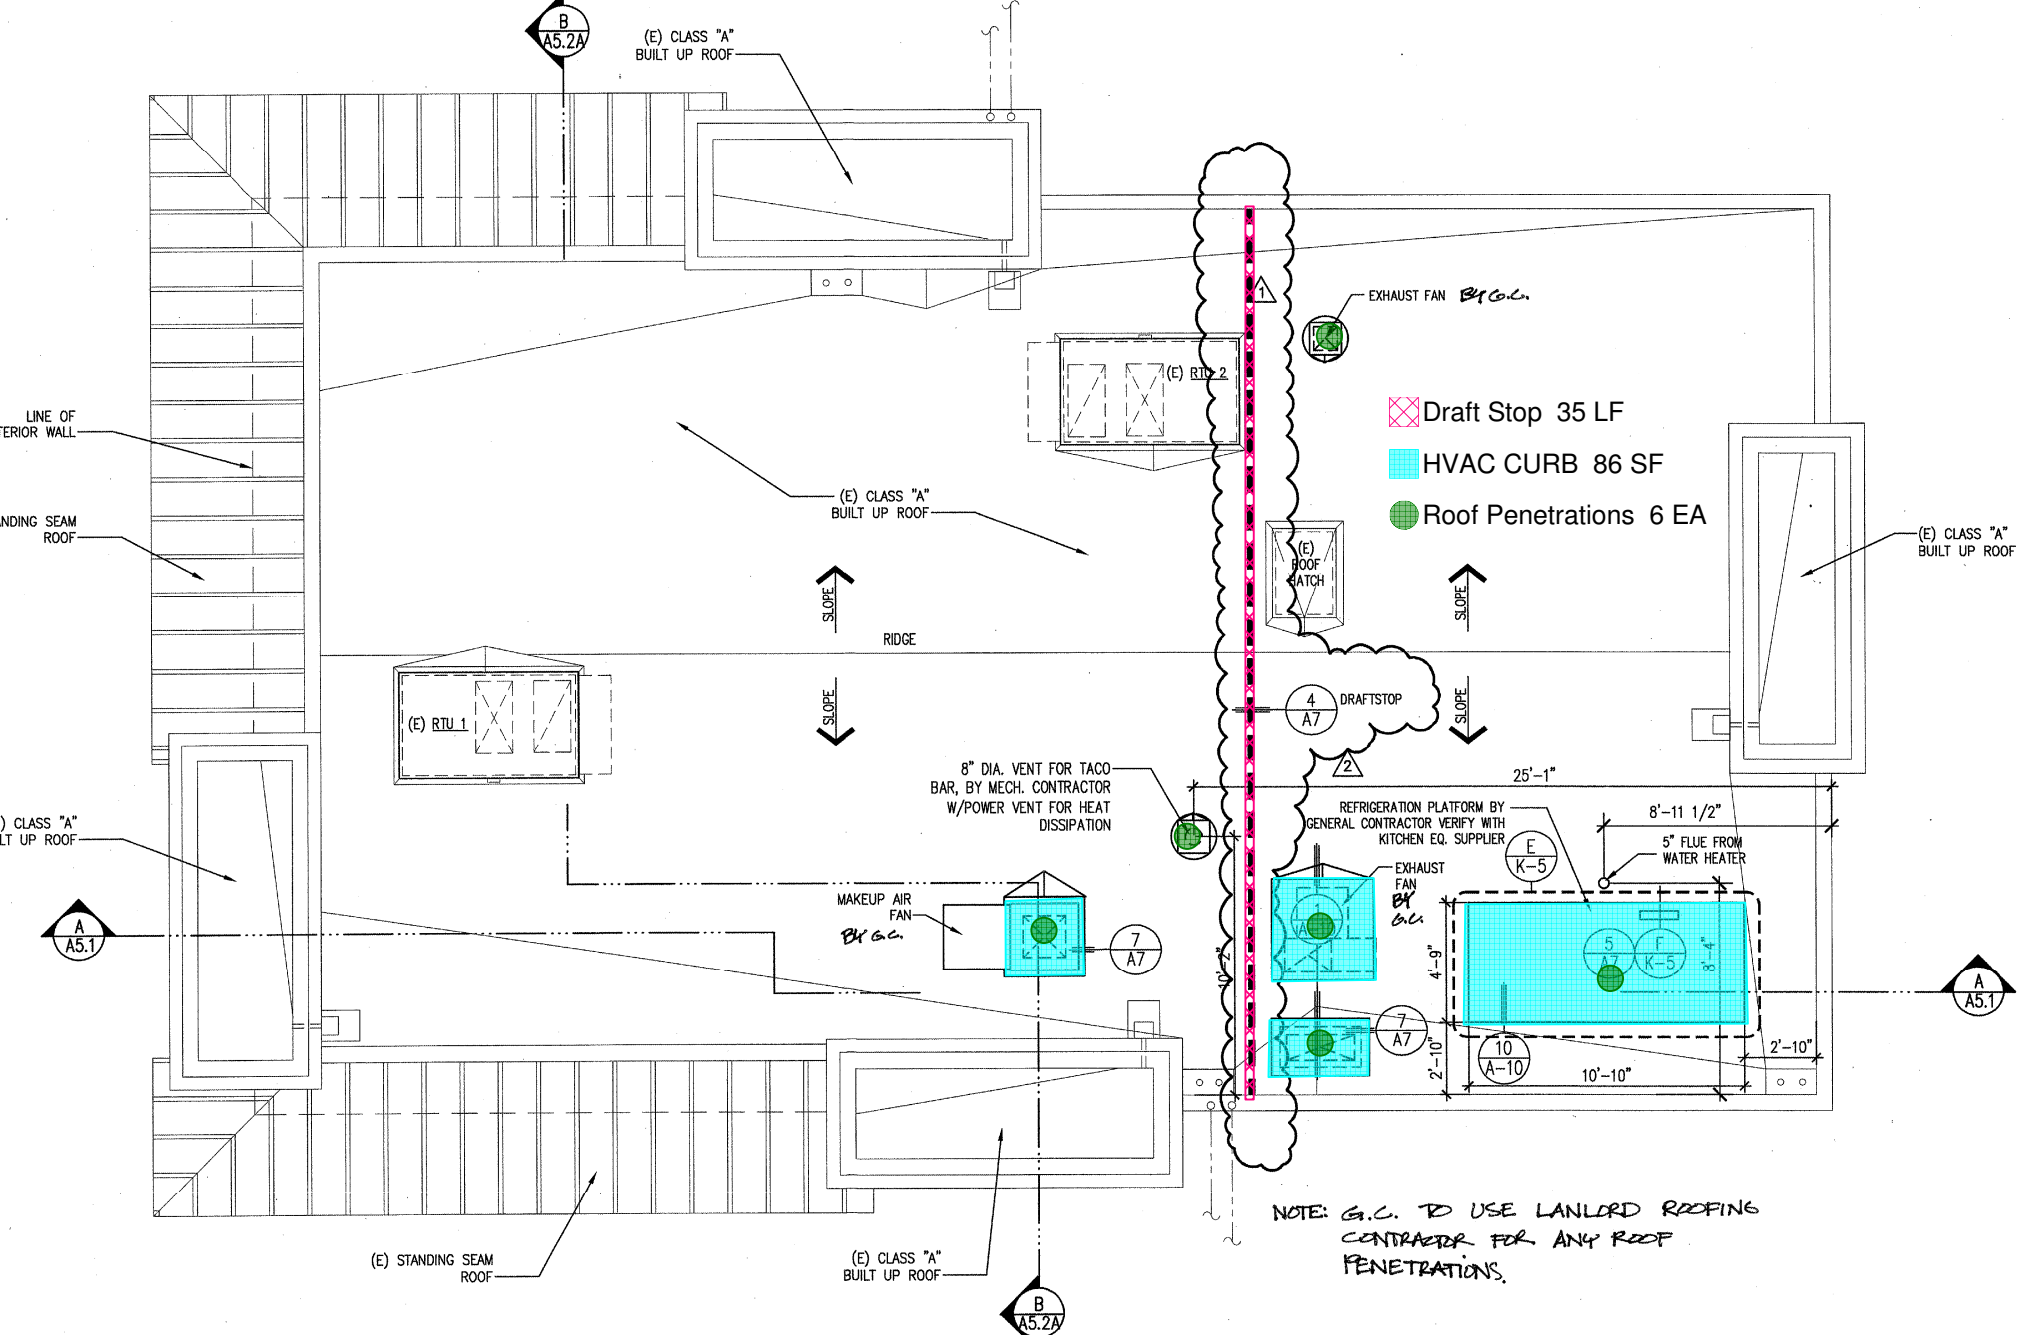
B
A5.2A
(E) CLASS "A"
BUILT UP ROOF
EXHAUST FAN BY G.C.
(E) RTU 2
Draft Stop 35 LF
HVAC CURB 86 SF
Roof Penetrations 6 EA
LINE OF
TERIOR WALL
NDING SEAM
ROOF
(E) CLASS "A"
BUILT UP ROOF
(E)
ROOF
HATCH
SLOPE
RIDGE
(E) RTU 1
4
A7
DRAFTSTOP
8" DIA. VENT FOR TACO
BAR, BY MECH. CONTRACTOR
W/POWER VENT FOR HEAT
DISSIPATION
25'-1"
REFRIGERATION PLATFORM BY
GENERAL CONTRACTOR VERIFY WITH
KITCHEN EQ. SUPPLIER
8'-11 1/2"
5" FLUE FROM
WATER HEATER
E
K-5
EXHAUST
FAN
BY
G.C.
MAKEUP AIR
FAN
BY G.C.
7
A7
5
A7
F
K-5
A
A5.1
10'-2"
4'-9"
8'-4"
2'-10"
10
A-10
10'-10"
(E) STANDING SEAM
ROOF
(E) CLASS "A"
BUILT UP ROOF
NOTE: G.C. TO USE LANLORD ROOFING
CONTRACTOR FOR ANY ROOF
PENETRATIONS.