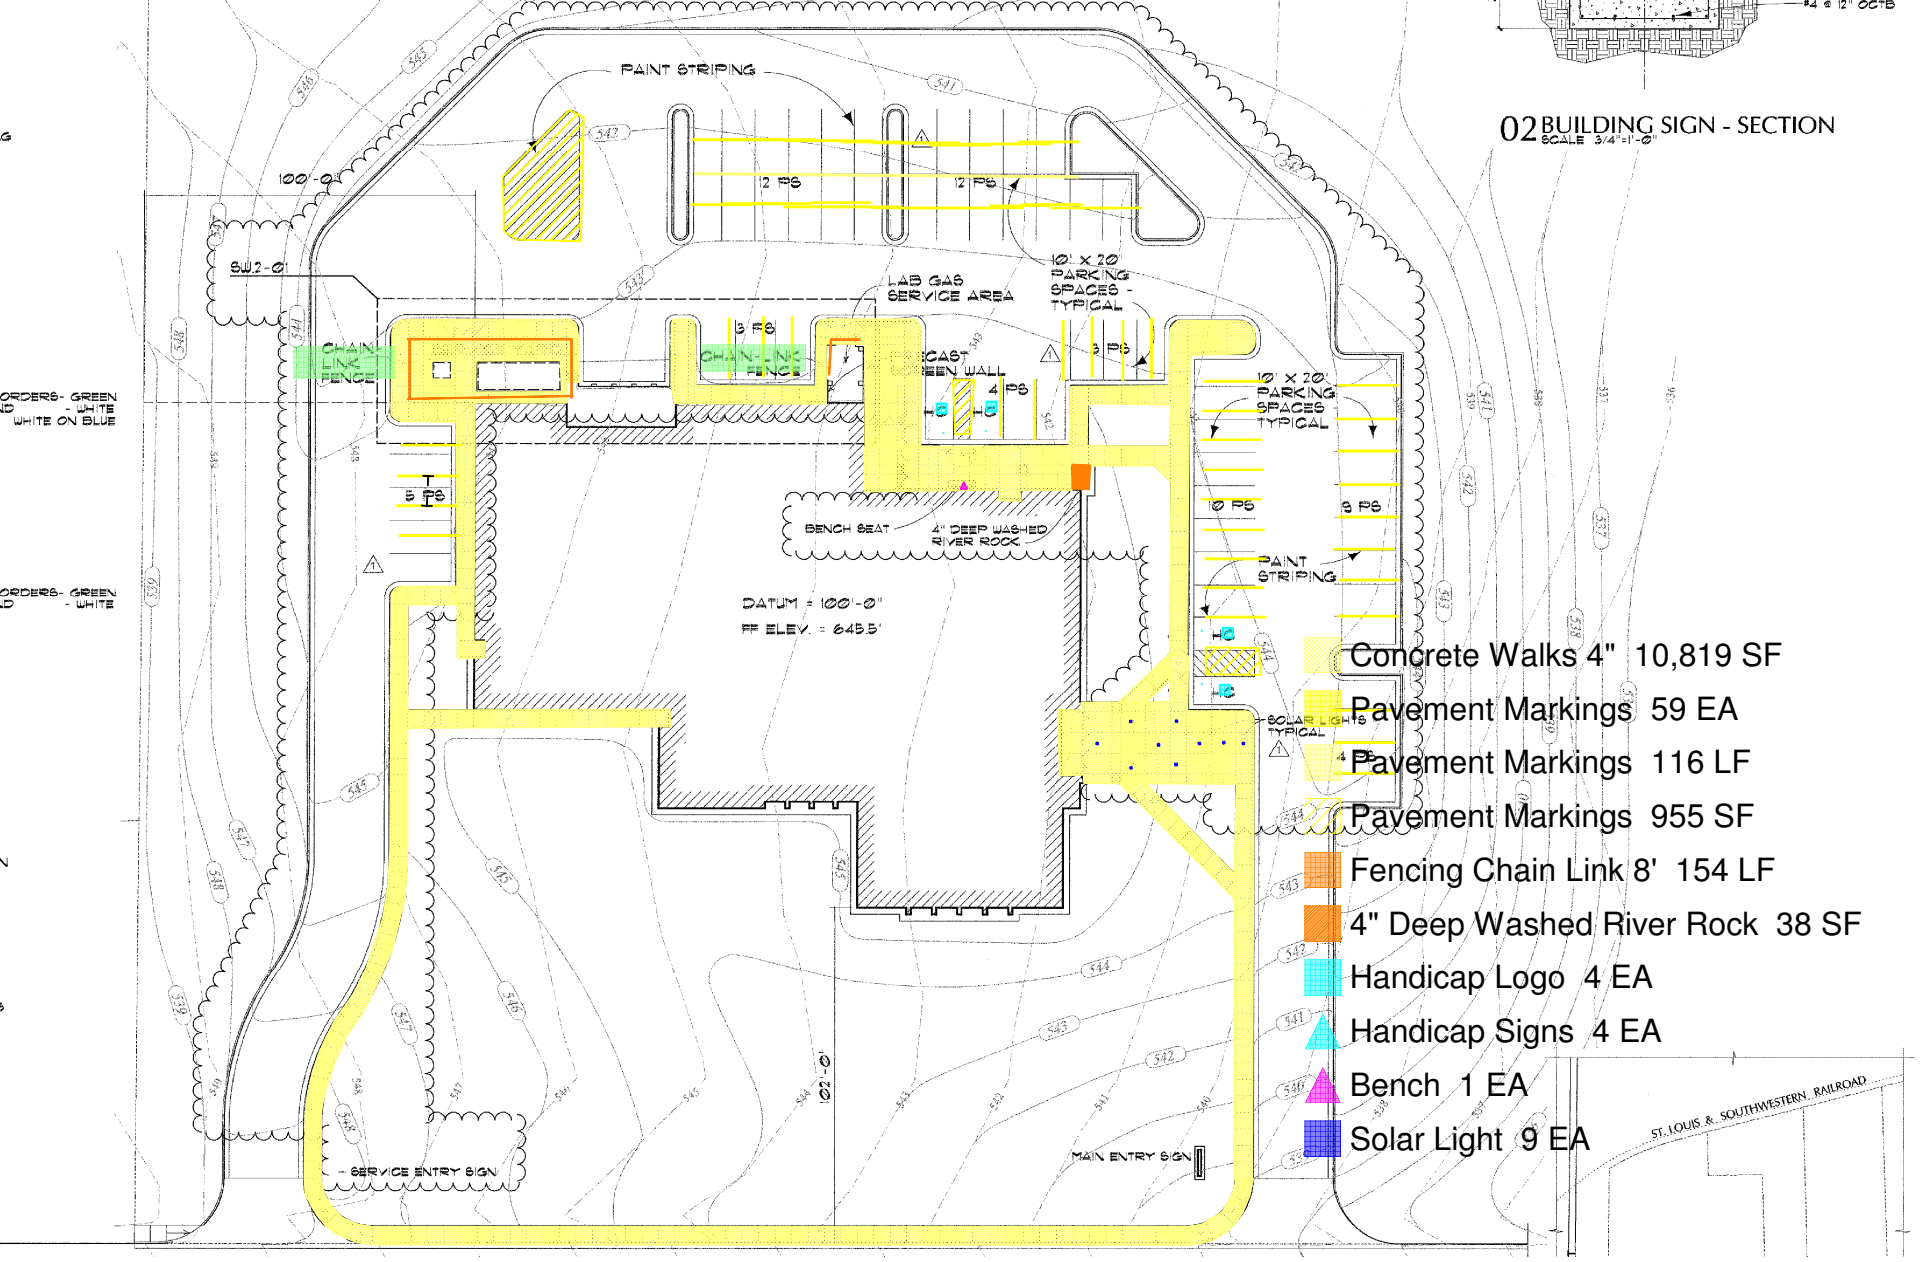

02 BUILDING SIGN - SECTION
SCALE 3/4"=1'-0"

CONSULTANT

ENVIRONME
SERVICES
BUILDIN

NORTH TEX
MUNICIPA
WATER DISTR

505 East Brown
Wylie, Texas

SITE PLA